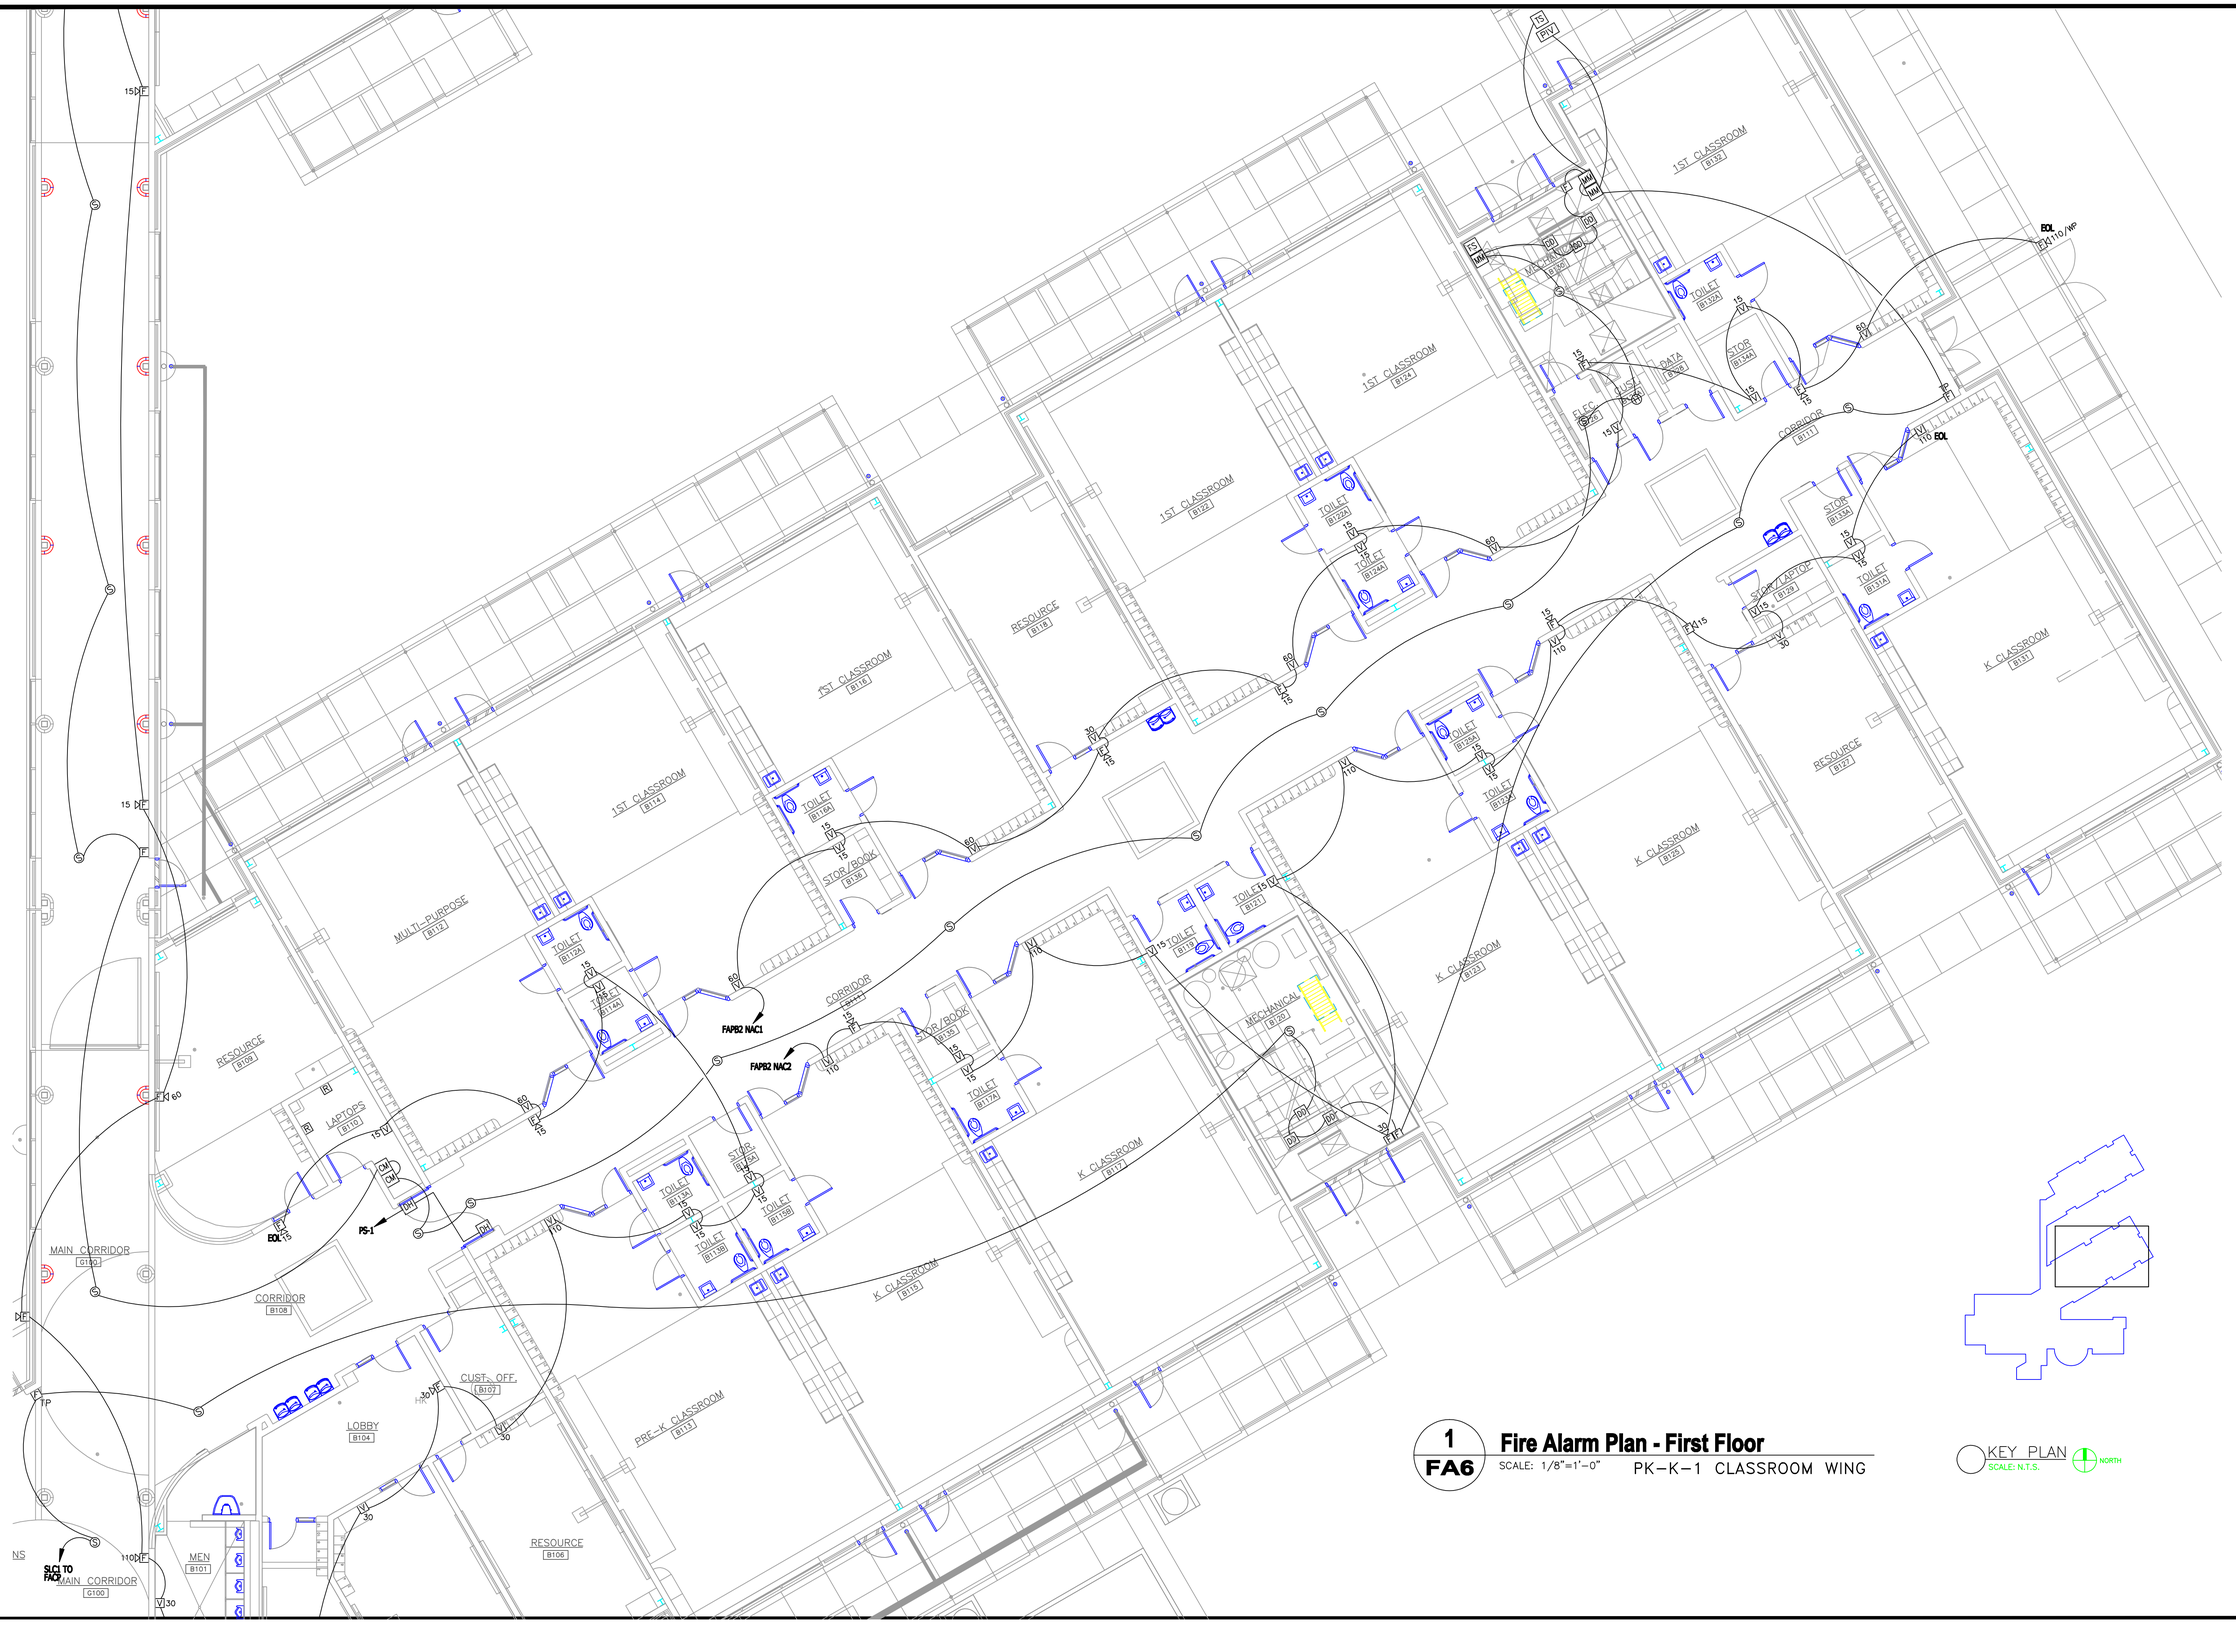
1ST CLASSROOM B124
RESOURCE B109
MULTI-PURPOSE B112
LAPTOPS B110
CORRIDOR B108
LOBBY B104
CUST. OFF. B107
MEN B101
MAIN CORRIDOR G100
RESOURCE B106
PRE-K CLASSROOM B113
K CLASSROOM B115
K CLASSROOM B117
K CLASSROOM B125
CORRIDOR B111
STOR/BOOK B136
STOR/BOOK B135
MECHANICAL B120
STOR B134
STOR B133
STOR/LAPTOPS B129
FAPB2 NAC1
FAPB2 NAC2
FS-1
SLC1 TO FACP
EOL EX110/WP
EOL
EOL 15
TP
NS
V 15
V 30
V 60
V 110
EX 15
EX 60
EX 110
